AREA VIII


PHYSICAL PLANT AND FACILITIES

I.2. THE SITE PLAN IS STRATEGICALLY DISPLAYED INSIDE THE CAMPUS INDICATING THE LOCATION OF THE DIFFERENT BUILDINGS, DRIVEWAYS, PARKING AREAS, ETC.

I.2. The site plan is strategically displayed inside the campus indicating the location of the different buildings, driveways, parking areas, etc.

Campus Site Plan Display

The University of Southern Mindanao (USM) campus features a strategically located and easily accessible site plan display, providing students, faculty, staff, and visitors with a comprehensive visual guide to navigate the campus with ease. Designed for both convenience and functionality, the site plan enhances campus accessibility, safety, and efficiency by clearly indicating the location of essential facilities, pathways, and amenities.

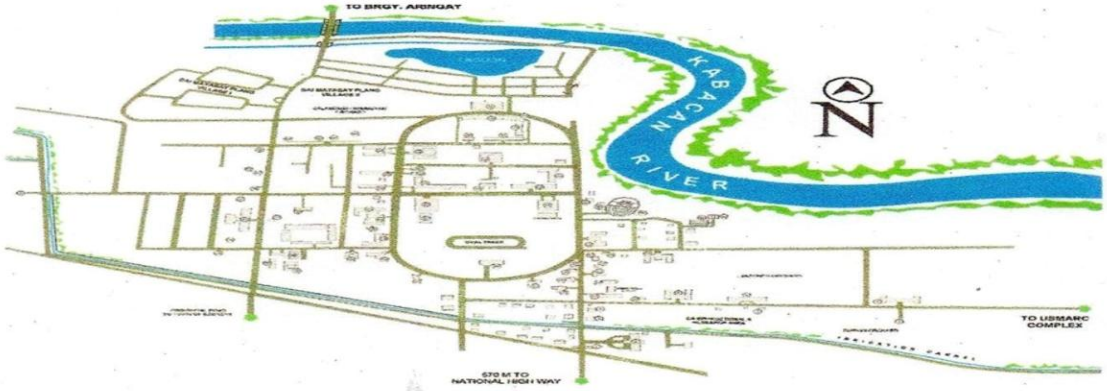

LEGEND:


NAME OF BUILDING	KEY NO.	LOCATION BY AVENUE	NAME OF BUILDING	KEY NO.	LOCATION BY AVENUE
ADMINISTRATION BLDG.	2	USM AVENUE	GYMNASIUM	44	COR. USM & FOUNDER AVE.
ALUMNI HALL	56	COR, FOUNDER & PROVL ROAD	HRM BLDG.	38	COR. PRESIDENT & MAGSAYSAY AVE.
AUDITORIUM(UNFINISHED)	43	COR. FOUNDER & MAGSAYSAY AVE.	HOSTEL BLDG. I	30	PRESIDENT AVENUE
BAO/USMECCO BLDG.	45	USM AVENUE	HOSTEL BLDG. II	29	PROVINCIAL ROAD
BFAR OFFICE BLDG.	31	PRESIDENT AVENUE	CFAS BLDG.	7	COR. DURIAN & LANZONES AVE.
CA ANNEX BLDG.	9	DURIAN AVENUE	CBDEM BLDG.	18	COR. USM & CHICO AVE.
CA MAIN BLDG.	8	DURIAN AVENUE	IMEAS BLDG.	35	FOUNDER AVENUE
CA STUDENT CENTER	5	DURIAN AVENUE	ISPEAR BLDG.	53	FOUNDER AVENUE
CAS BUILDING	74	MAGSAYSAY AVENUE	LYDIA P. OLIVA PAVILION	28	PRESIDENT AVENUE
CEC BUILDING	23	PRESIDENT AVENUE	MACHINERY BLDG.	62	POMELO AVENUE
CED BUILDING I	52	COR. FOUNDER & USM AVE.	MEN'S DORMITORY BLDG. I	33	PROVINCIAL ROAD
CED BUILDING II	51	COR. USM & MAHOGANY AVE.	MEN'S DORMITORY BLDG. II	32	COR. PRESIDENT & PROVL ROAD
CENCOM BLDG.	68	COR. POMELO & MAGSAYSAY AVE.	MEN'S DORMIROTY BLDG. III	34	COR. FOUNDER & PROVL ROAD
CENTRAL SUPPLY BLDG.	15	COR. USM & CHICO AVE.	MULTI-PURPOSE BLDG.	58	PROVINCIAL ROAD
CHEFS FPPP/PRE-LAB, BUILDING	41	MAGSAYSAY AVENUE	MRIGP BLDG.	59	COR. POMELO & PROVL ROAD
CHEFS MAIN BLDG.	40	MAGSAYSAY AVENUE	NSTP BLDG.	16	CHICO AVENUE
CHEFS PRACTICE HOUSE	39	MAGSAYSAY AVENUE	NURSING BLDG.I/RSTC	71	POMELO AVENUE
CHILD CARE CENTER	70	POMELO AVENUE	NURSING BLDG.II	72	POMELO AVENUE
CVM RESEARCH & EXTENSION	67	COR.MAGSAYSAY & MAHOGANY AVE.	OSA/USM REVIEW CENTER	46	USM AVENUE
CULTURAL MUSEUM/USCAO BLDG.	22	USM AVENUE	POST OFFICE	19	COR. USM & PRESIDENT AVE.
MULTI MEDIA PRODUCTION	36	FOUNDER AVENUE	POULTRY AND LAYER HOUSE	6	DURIAN AVENUE
CVM MAIN BLDG.	54	COR. FOUNDER & MAGSAYSAY AVE.	ROTC BLDG.	13	USM AVENUE
CVM RESEARCH STATION	37	PROVINCIAL ROAD	SVTC-FIELD OFFICE BLDG.	57	PROVINCIAL ROAD
D.D CLEMENTE HALL/GRADUATE COL.	24	PRESIDENT AVENUE	SWINE BLDG. I	49	CHICO EXTENSION
DIT ARTS & DESIGN BLDG.	64	COR. MAGSAYSAY & POMELO AVE.	SWINE BLDG. II	50	CHICO EXTENSION
DIT AUTOMOTIVE TECH. BLDG	55	COR. MAGSAYSAY & FOUNDER AVE.	SWIMMING POOL(UNFINISHED)	42	MAGSAYSAY AVENUE
DIT WOOD TECH. BLDG.	65	MAGSAYSAY AVENUE	ULS CONVENTION CENTER	11	COR. USM & DURIAN AVE.
DOST FIELD OFFICE BLDG.	10	DURIAN AVENUE	ULS SCIENCE BLDG.	17	CHICO AVENUE
DMPT BUILDING	14	USM AVENUE	ULS TRADE SHOP	12	USM AVENUE
DXVL FM RADIO STATION	73	MAGSAYSAY AVENUE	UNIVERSITY HOSPITAL BLDG.	75	MAGSAYSAY AVENUE
EXTENSION BUILDING	21	USM AVENUE	UNIVERSITY LIBRARY BLDG.	69	MAHOGANY AVENUE
FACULTY ASSOCIATION BLDG.	4	COR. USM & DURIAN AVE.	CVM HOSPITAL BLDG.	66	MAGSAYSAY AVENUE
FARM MACHINERY BLDG.	63	POMELO AVENUE	USCAO FUNCTION HALL	48	CHICO EXTENSION
GRADUATE HOSTEL	27	PRESIDENT AVENUE	USG BLDG	20	USM AVENUE
GRANARY	60	COR. PROVL & POMELO AVE.	USM MAIN GATE & GUARD HOUSE	1	USM AVENUE
GUEST HOUSE I	3	USM AVENUE	WOMEN'S HALL	26	COR. PRESIDENT & MAGSAYSAY AVE.
GUEST HOUSE II	76	PROVINCIAL ROAD			

Last Updated on Friday, 27 August 2010 14:33

Fig. A.1. Site Development Plant/Physical Plant Map displayed prominently in the campus




Fig. A.3. Vicinity Map

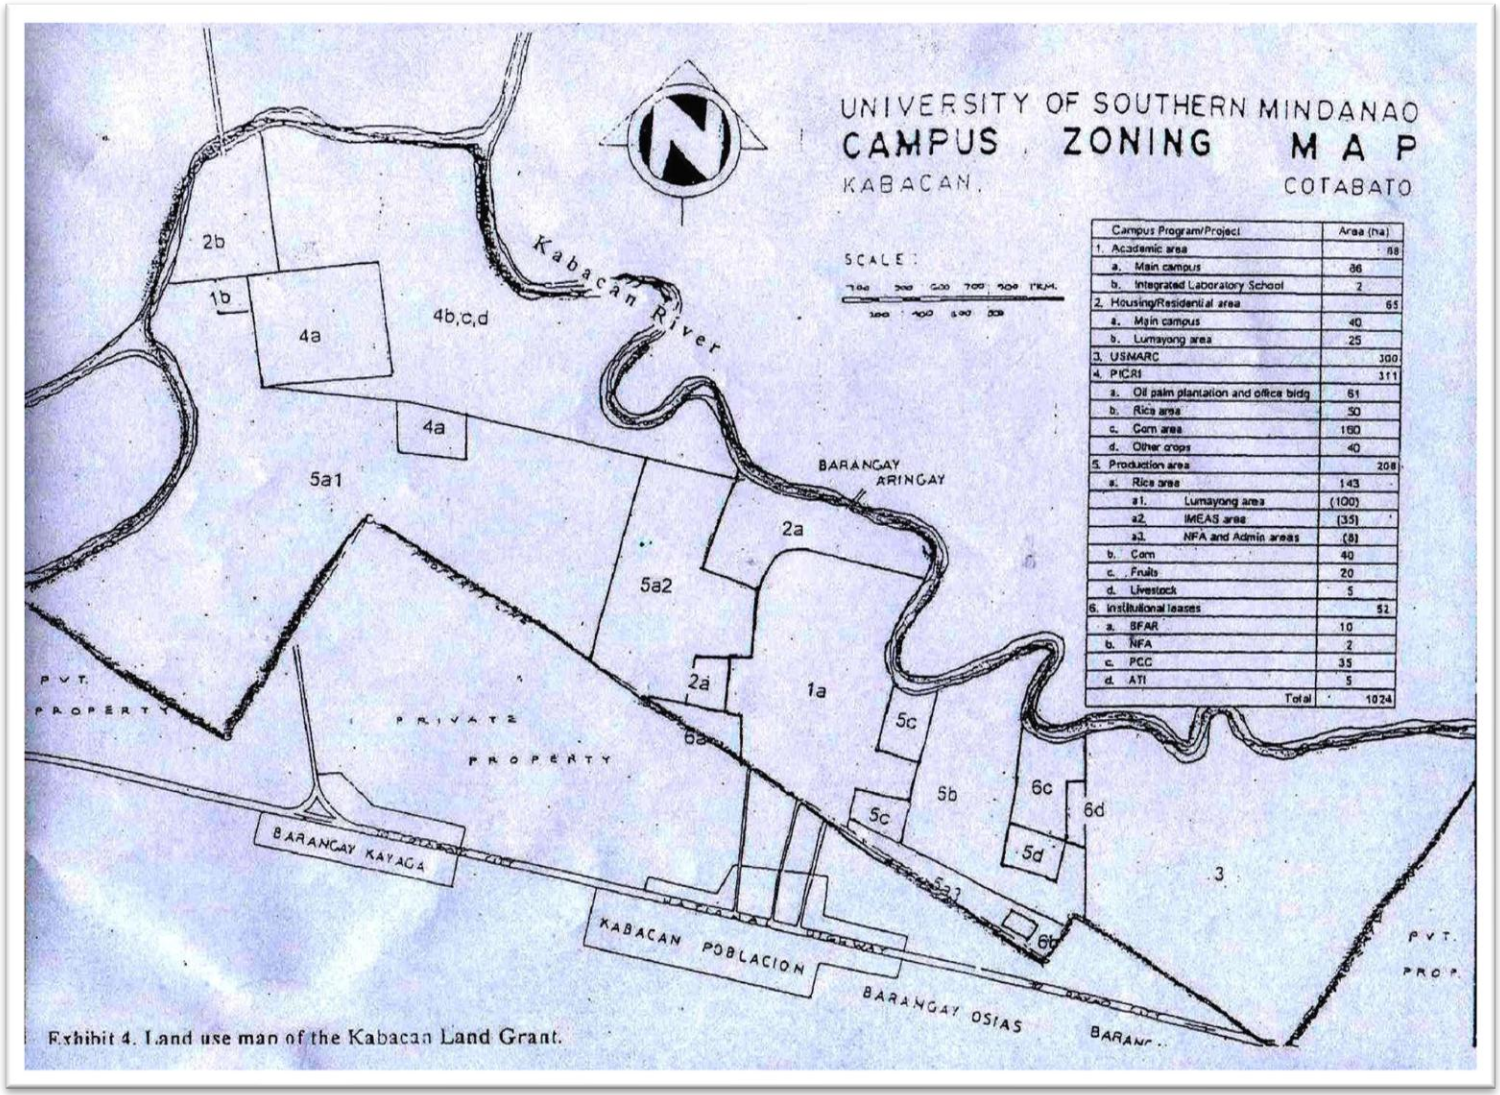

Campus Program/Project		Area (ha)
1. Academic area		88
a. Main campus		86
b. Integrated Laboratory School		2
2. Housing/Residential area		65
a. Main campus		40
b. Lumayong area		25
3. USMARC		300
4. PICRI		311
a. Oil palm plantation and office bldg		61
b. Rice area		50
c. Corn area		160
d. Other crops		40
5. Production area		208
a. Rice area		143
a1.	Lumayong area	(100)
a2.	IMEAS area	(35)
a3.	NFA and Admin areas	(8)
b. Corn		40
c. Fruits		20
d. Livestock		5
6. Institutional leases		51
a. BFAR		10
b. NFA		2
c. PCC		35
d. ATI		5
	Total	1024


Exhibit 4. Land use map of the Kabacan Land Grant.


USM CAMPUS VICINITY PLAN

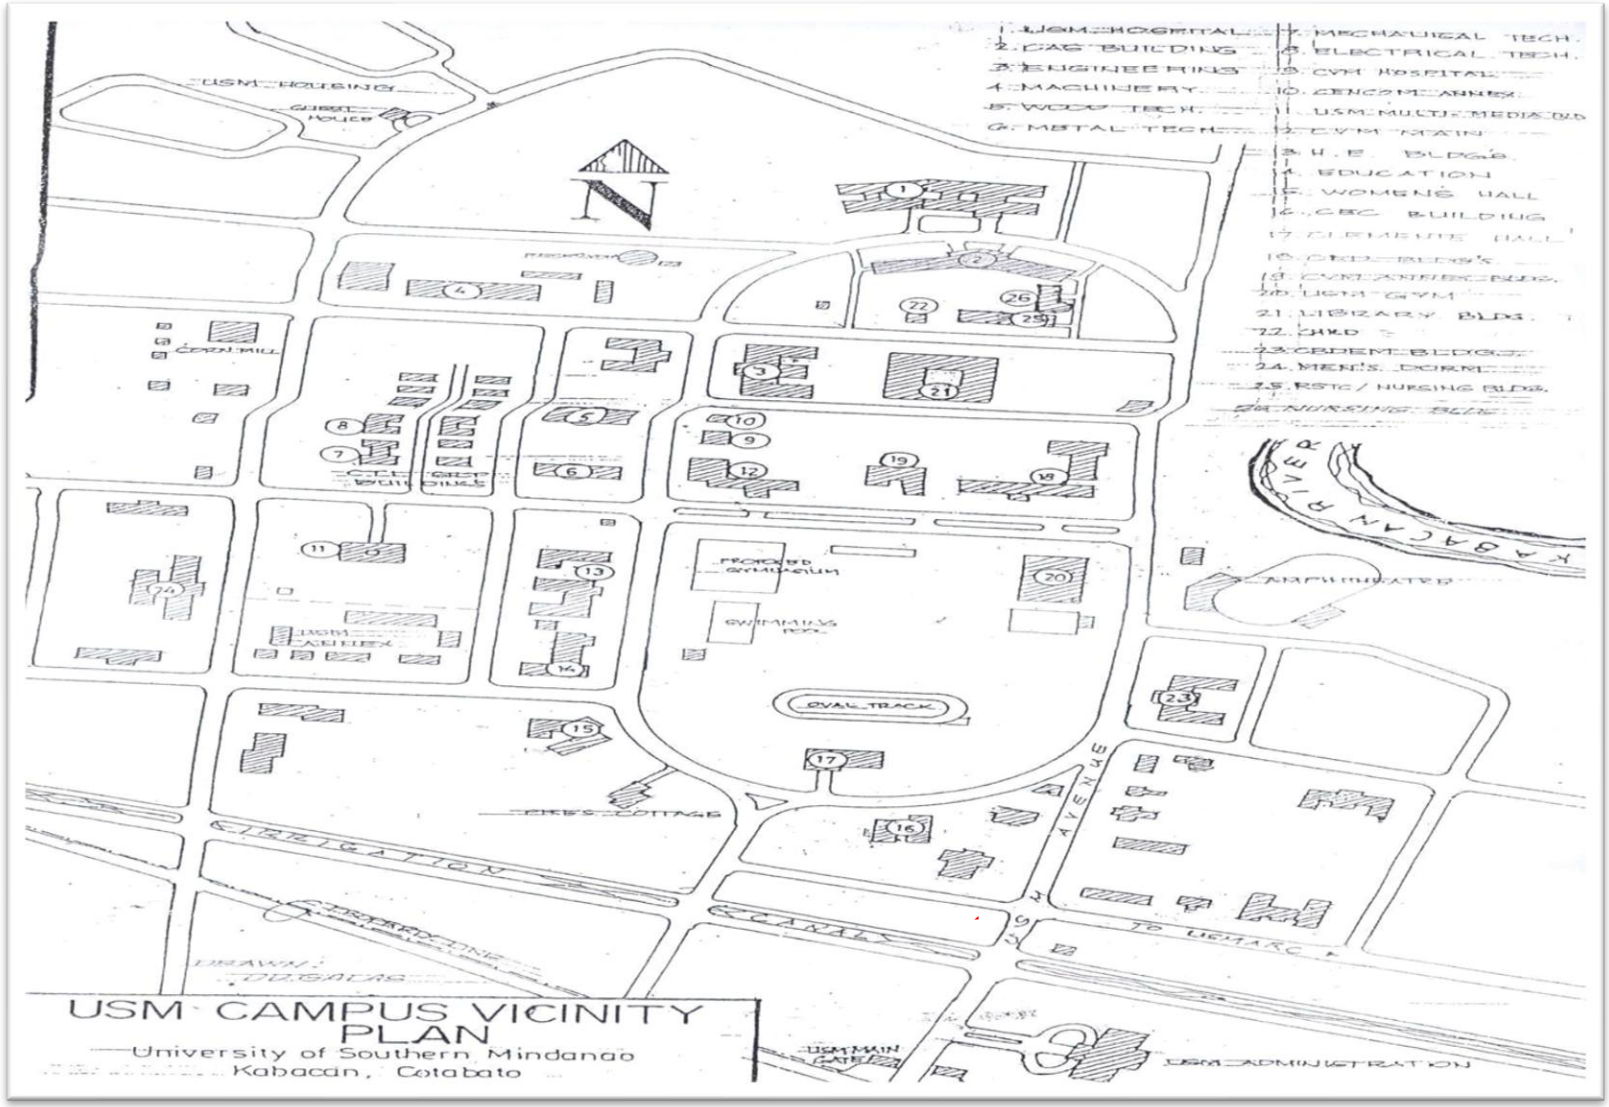

UNIVERSITY CAMPUS MAP

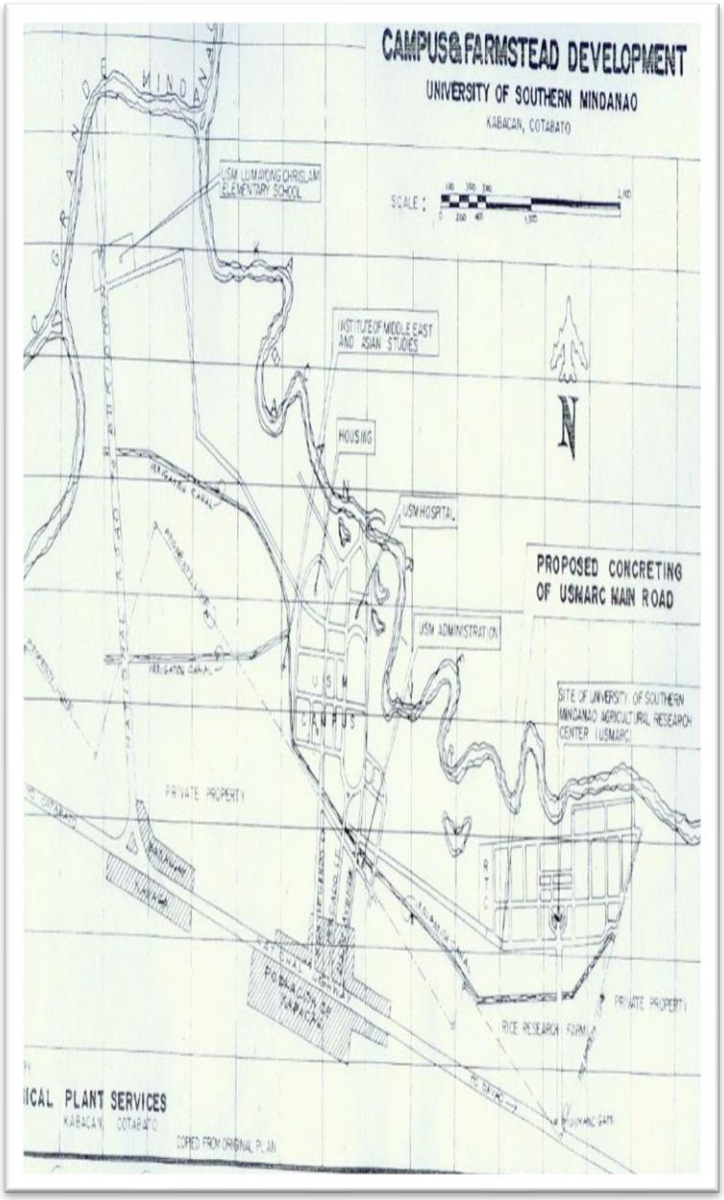



CAMPUS & FARMSTEAD DEVELOPMENT
UNIVERSITY OF SOUTHERN MINDANAO
KABACAN, COTABATO
SCALE :
USM LUMBONG CHRISLAM ELEMENTARY SCHOOL
INSTITUTE OF MIDDLE EAST AND ISLAN STUDIES
HOUSING
USM HOSPITAL
USM ADMINISTRATION
PROPOSED CONCRETING OF USMARC MAIN ROAD
SITE OF UNIVERSITY OF SOUTHERN MINDANAO AGRICULTURAL RESEARCH CENTER (USMARC)
U S M
CAMPUS
PRIVATE PROPERTY
RICE RESEARCH FARM
ICAL PLANT SERVICES
KABACAN, COTABATO
COPIED FROM ORIGINAL PLAN

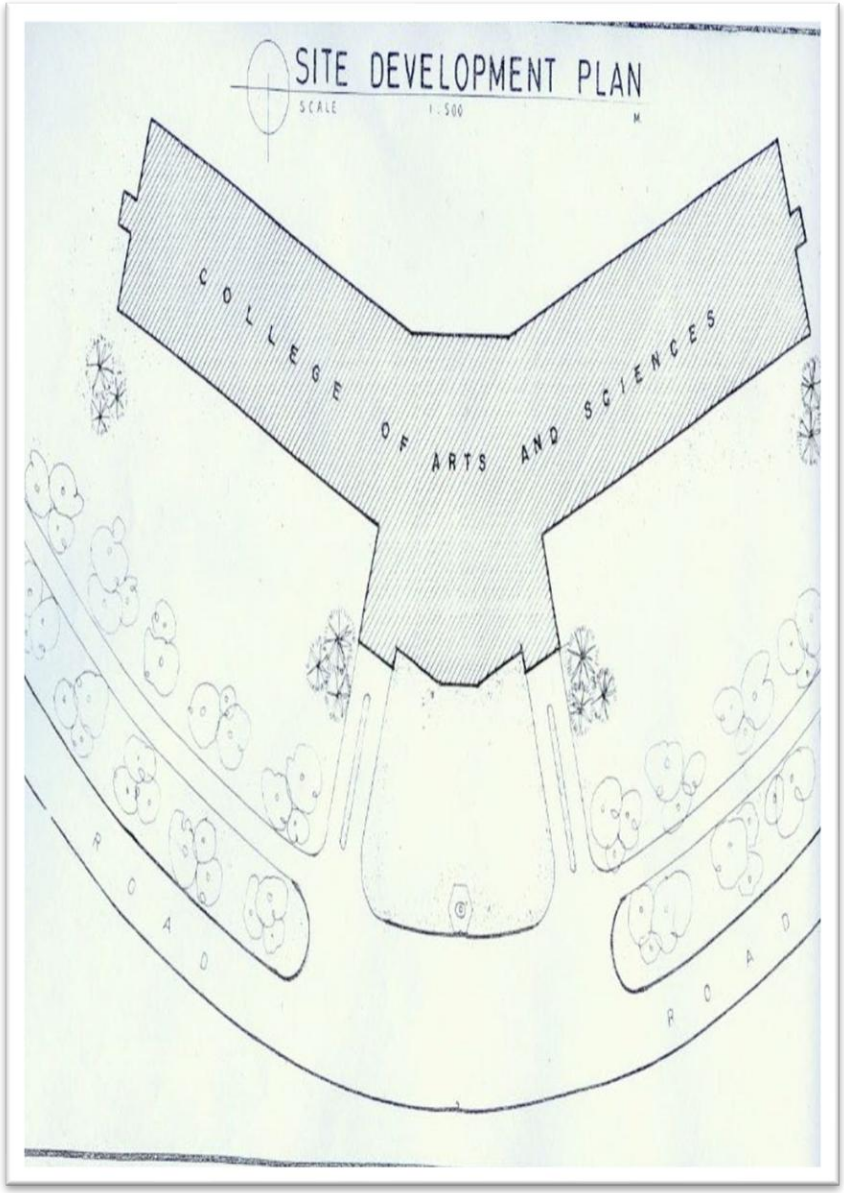
SITE DEVELOPMENT PLAN
SCALE 1:500 M
COLLEGE OF ARTS AND SCIENCES
ROAD
ROAD

SOLAR POWERED STREETLIGHTS SURROUNDING WHOLE CAMPUS




SPACIOUS PARKING SPACES

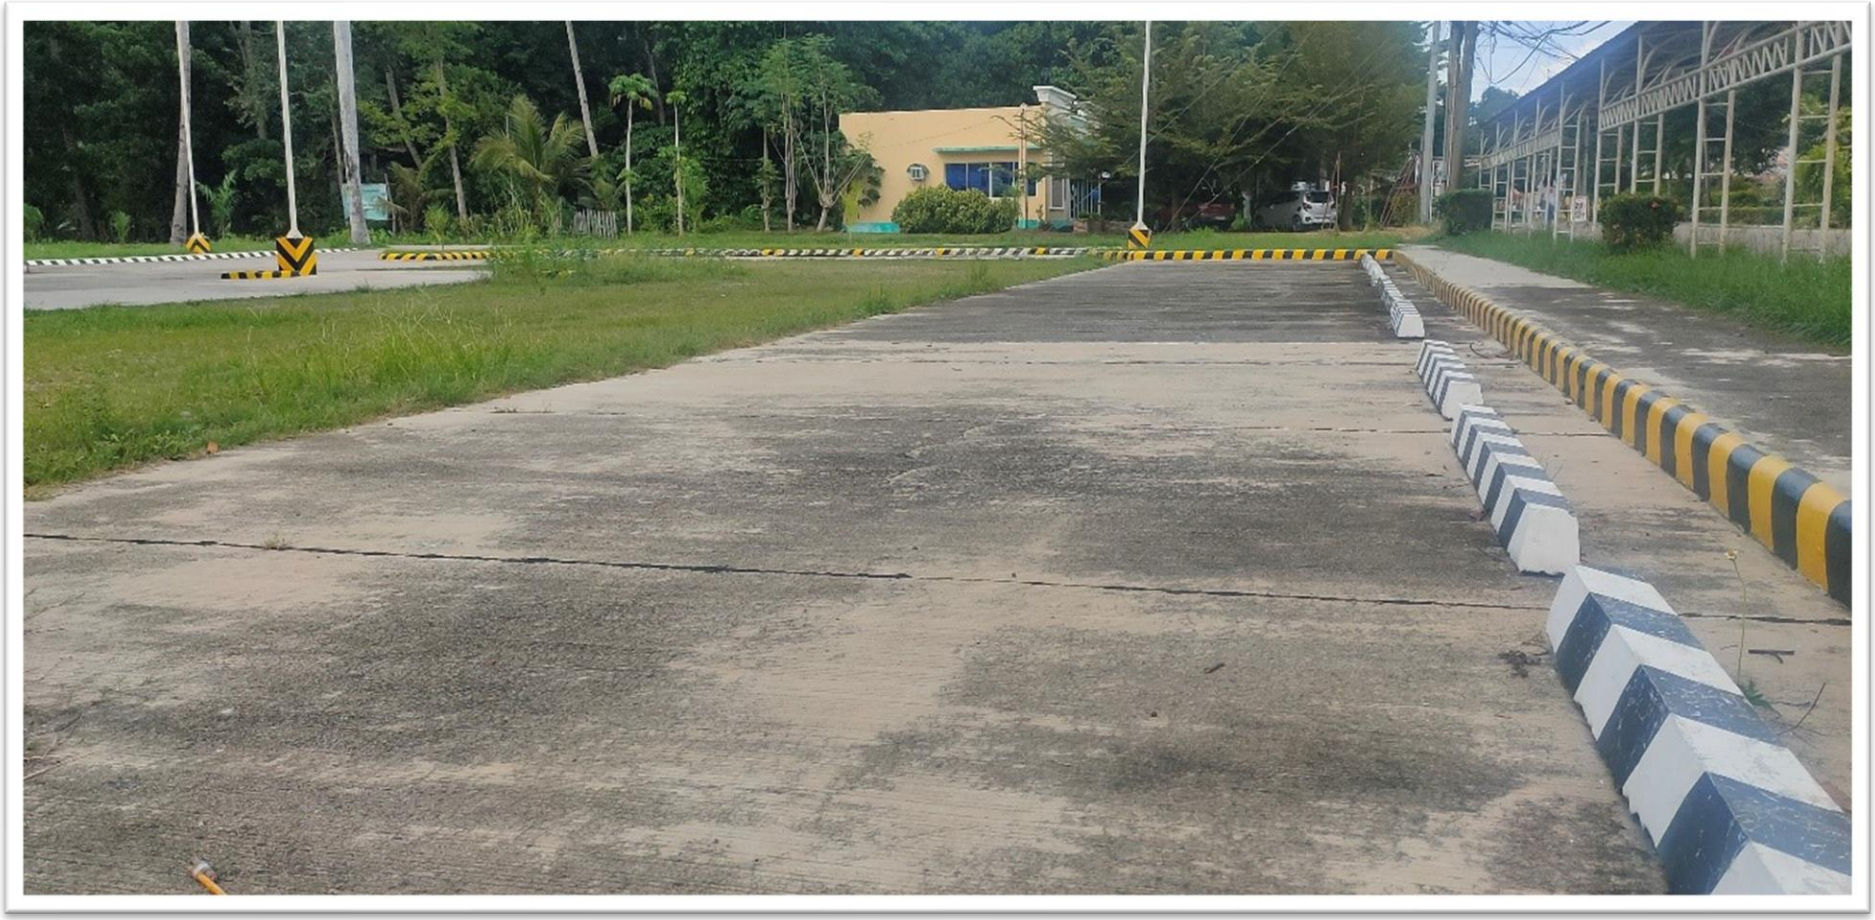

SPACIOUS PARKING SPACES



STREET SIGNAGES FOR LOCATION OF BUILDINGS IN THE CAMPUS

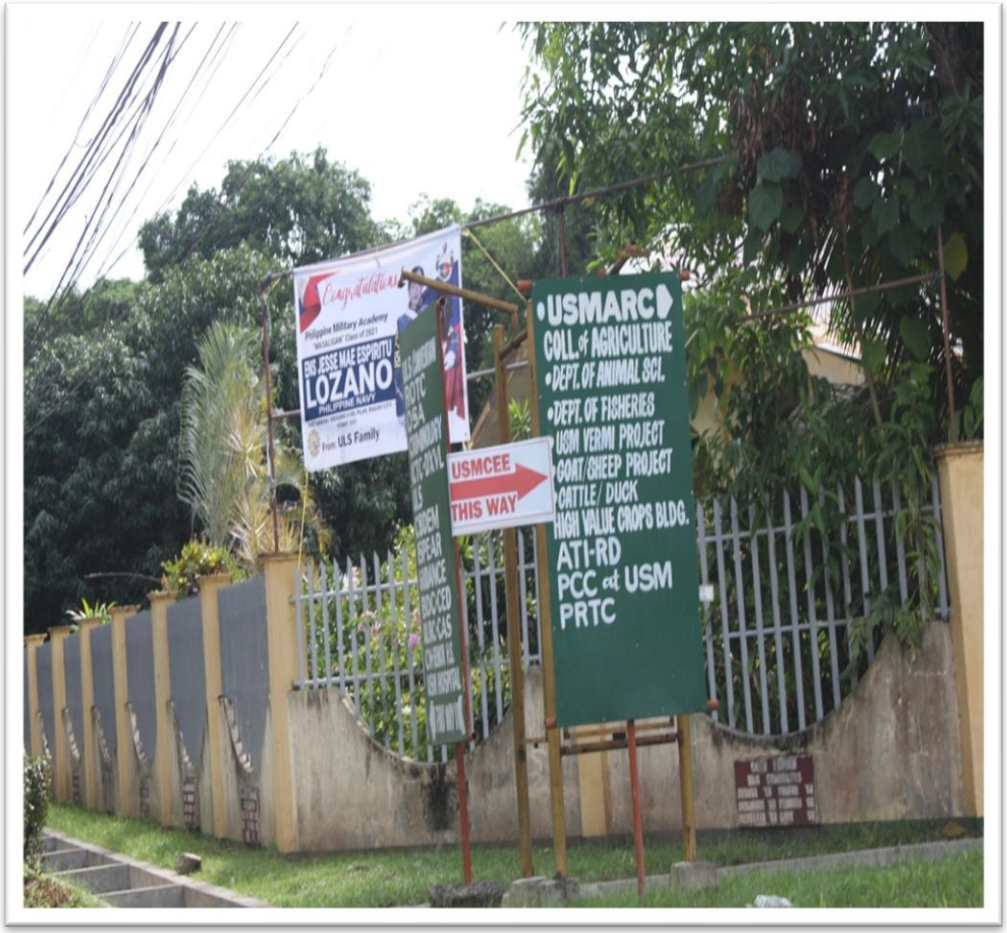




CAFE' MARTINA
GRADUATE SCHOOL
PRESIDENTIAL Cottage
LADIES DORM
USM HOSTEL
CHEFS
ANNEX ELEM.SCH.
ELECT'L LOAD Center
CIT-DTI (ARTS & DESIGN)
CVM-VM Clinic
CVM LIBRARY
CENCOM
PPDS-WATER PUMP
MULTI MEDIA
IMEAS
THIS WAY


CS CONVENTION CENTER
ROTC
CBDEM
E. ASINAS AMPHITHEATER
USCAO
OSA
USM REVIEW CENTER
MINTECH
USMECCO
BDC
THIS WAY


CS CONVENTION CENTER
ROTC
CBDEM
E. ASINAS AMPHITHEATER
USCAO
OSA
USM REVIEW CENTER
MINTECH
USMECCO
BDC
THIS WAY


COLLEGE OF AGRICULTURE
USM VERM CENTER
POULTRY
PCC @ USM
ATI-RD CENTER
USMARC
FITS CENTER
PPMCN
CARRDEC
THIS WAY